01.1700mm Drawer Unit

(Inset Drawers - 350mm runners)

(Carcass : 18mm Birch ply - Lacquered)
(Drawer fronts : 18mm Birch ply - Fenix Laminated)

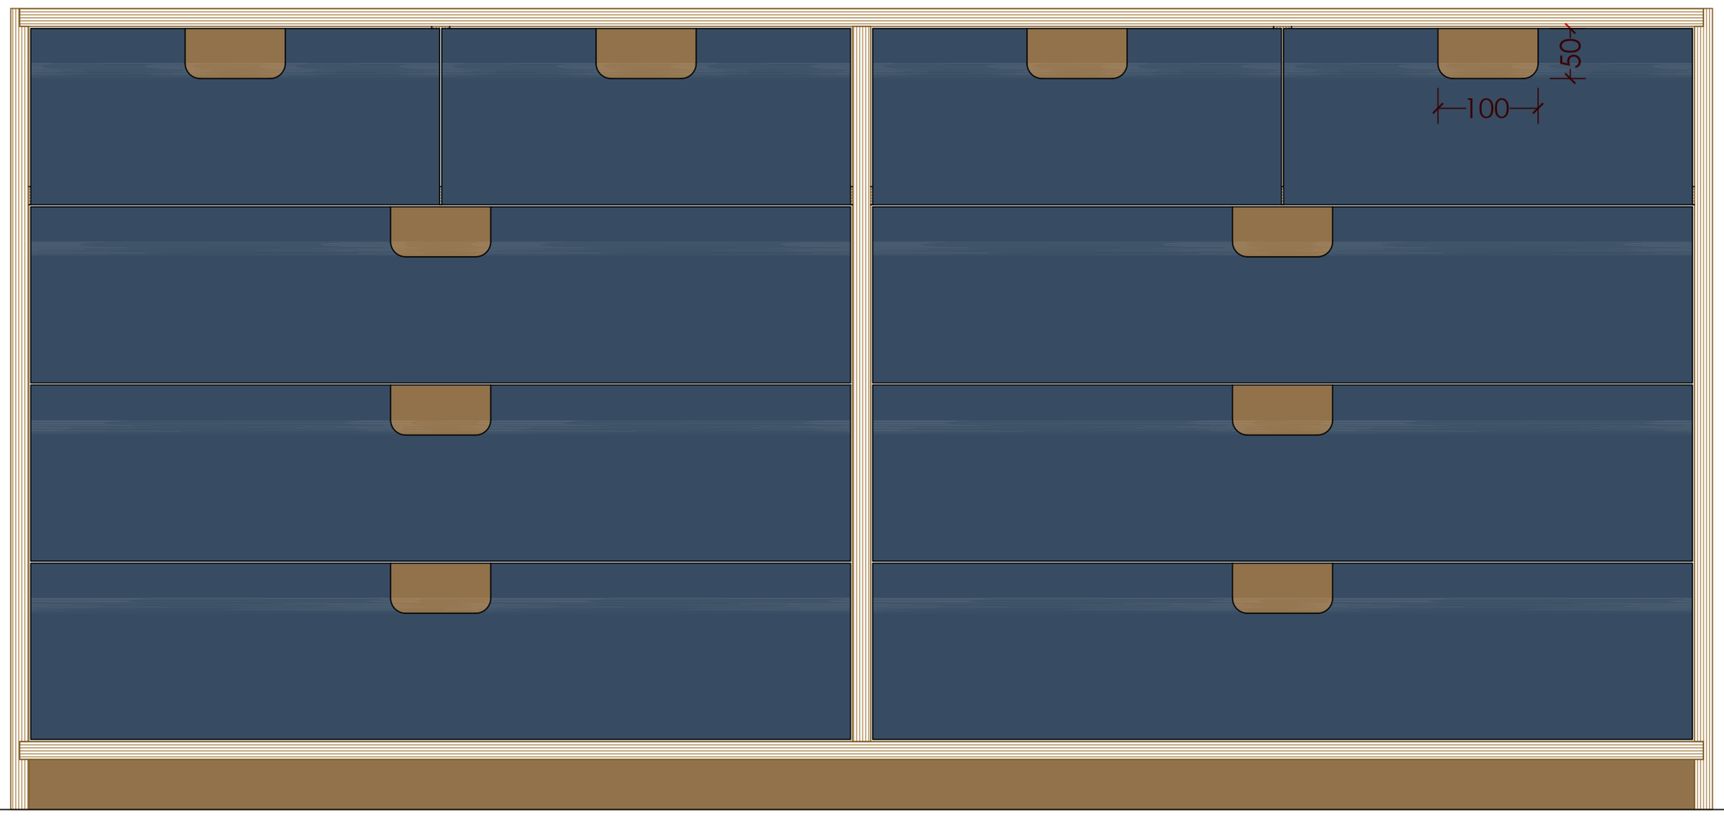

ELEVATION

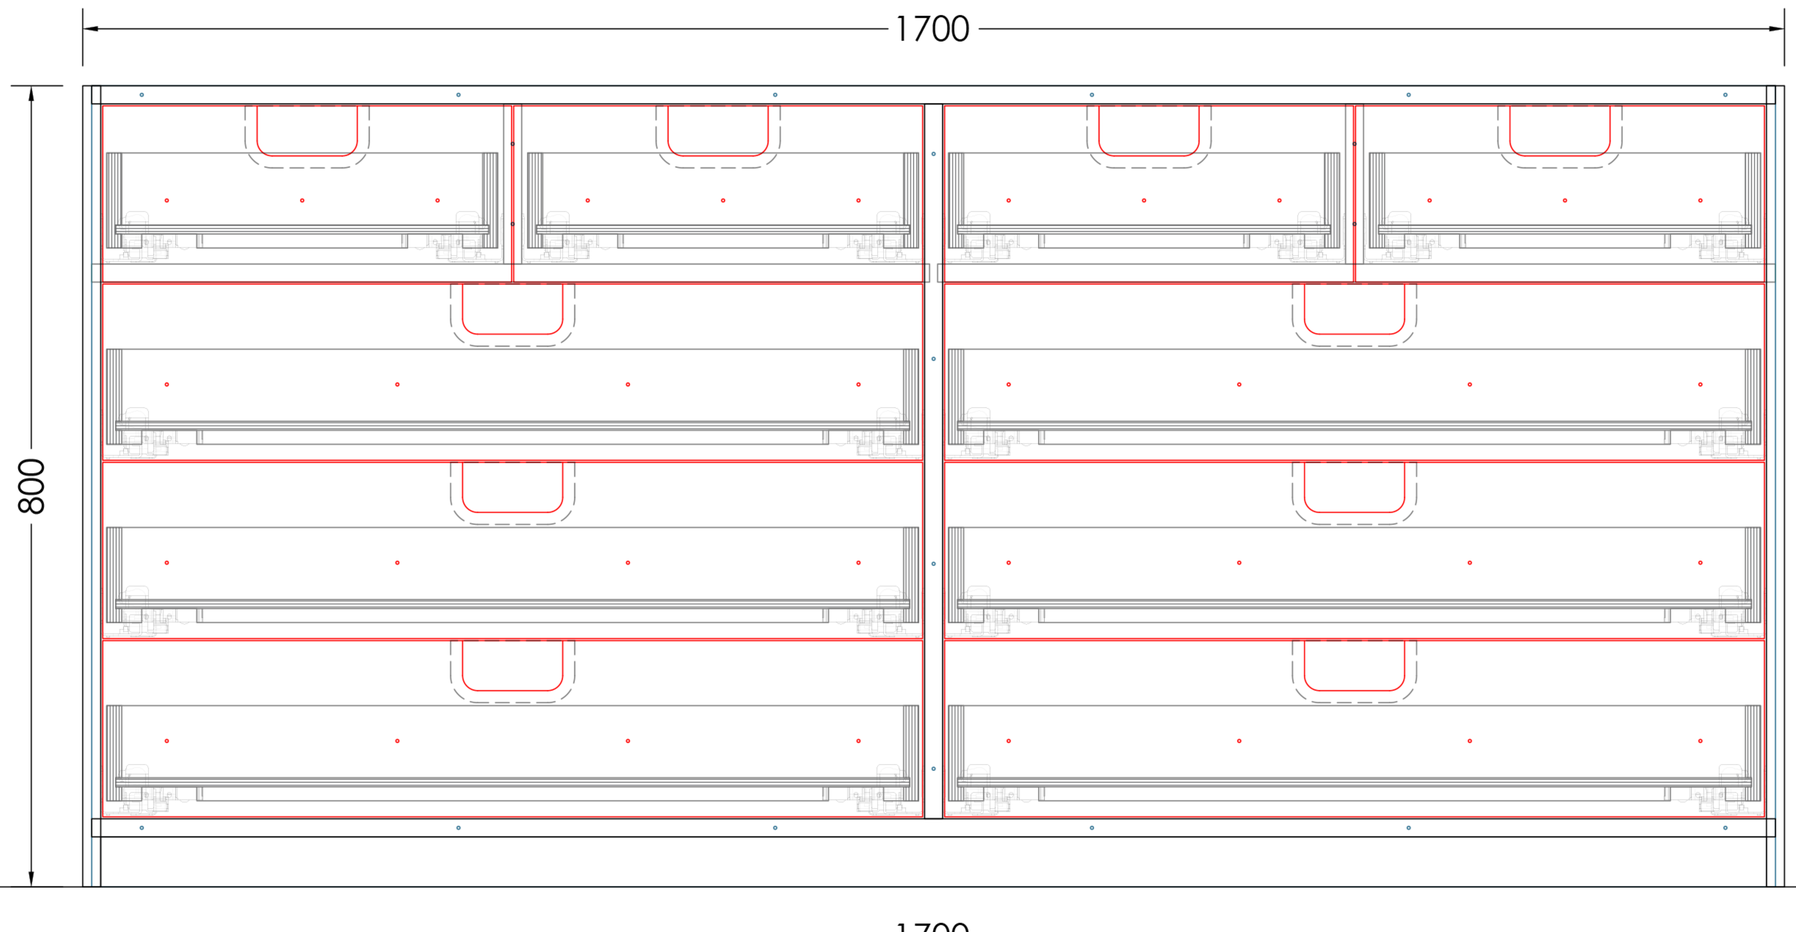

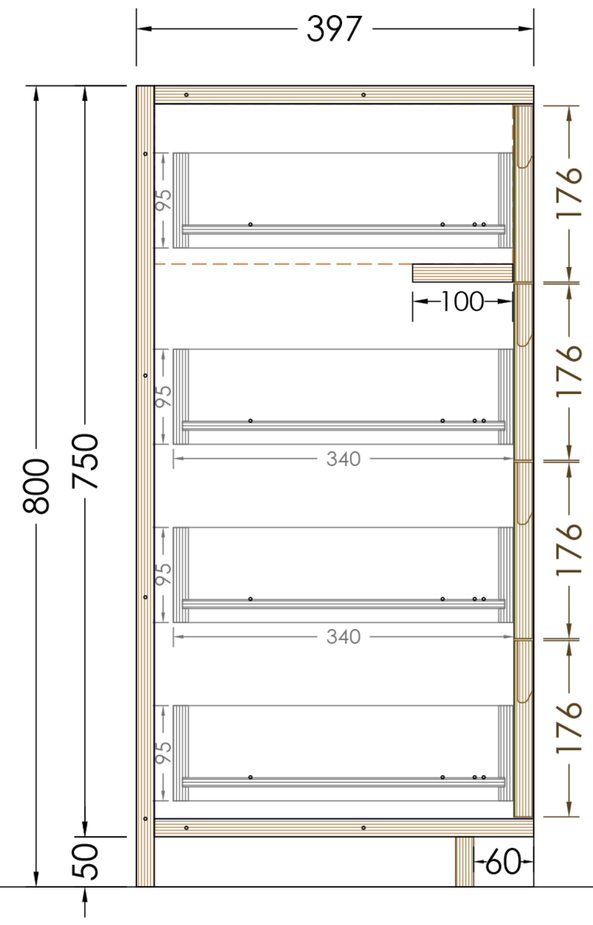

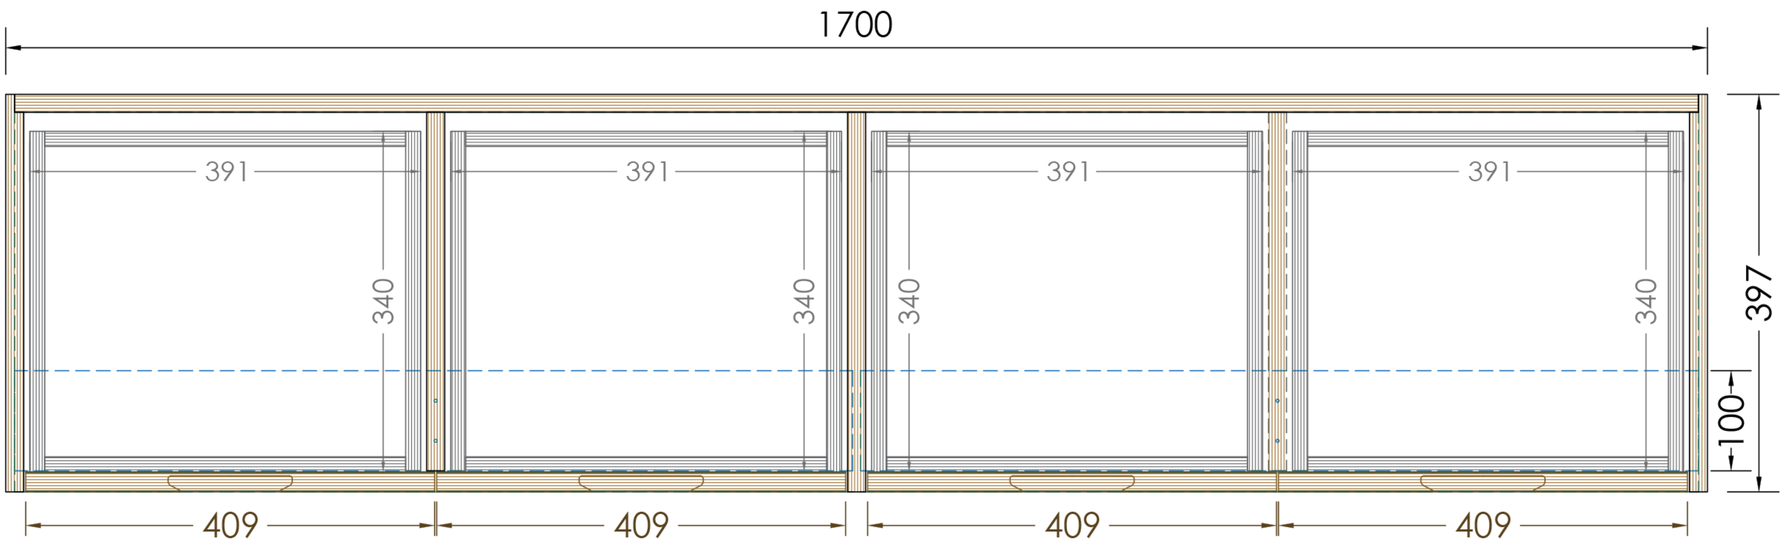

PLAN - TOP DRAWERS

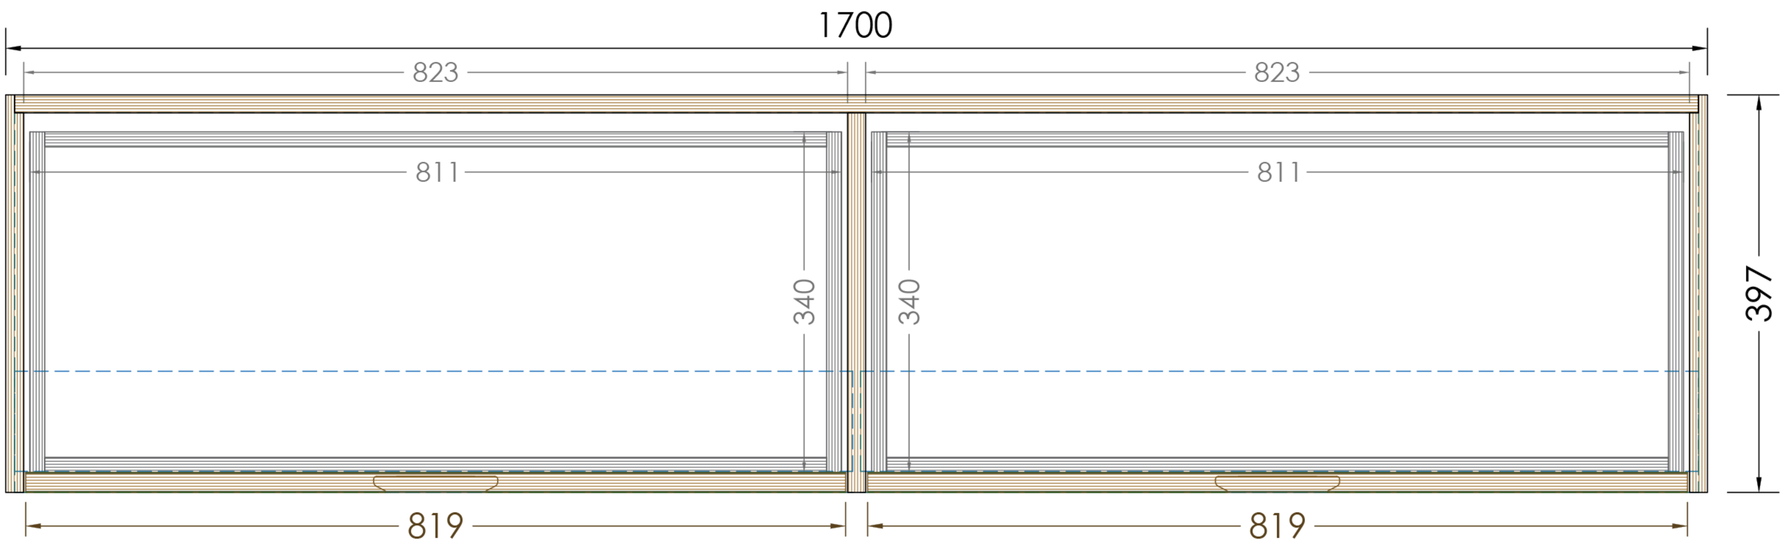

PLAN - BOTTOM DRAWERS

LAMINATE AND PLY.COM